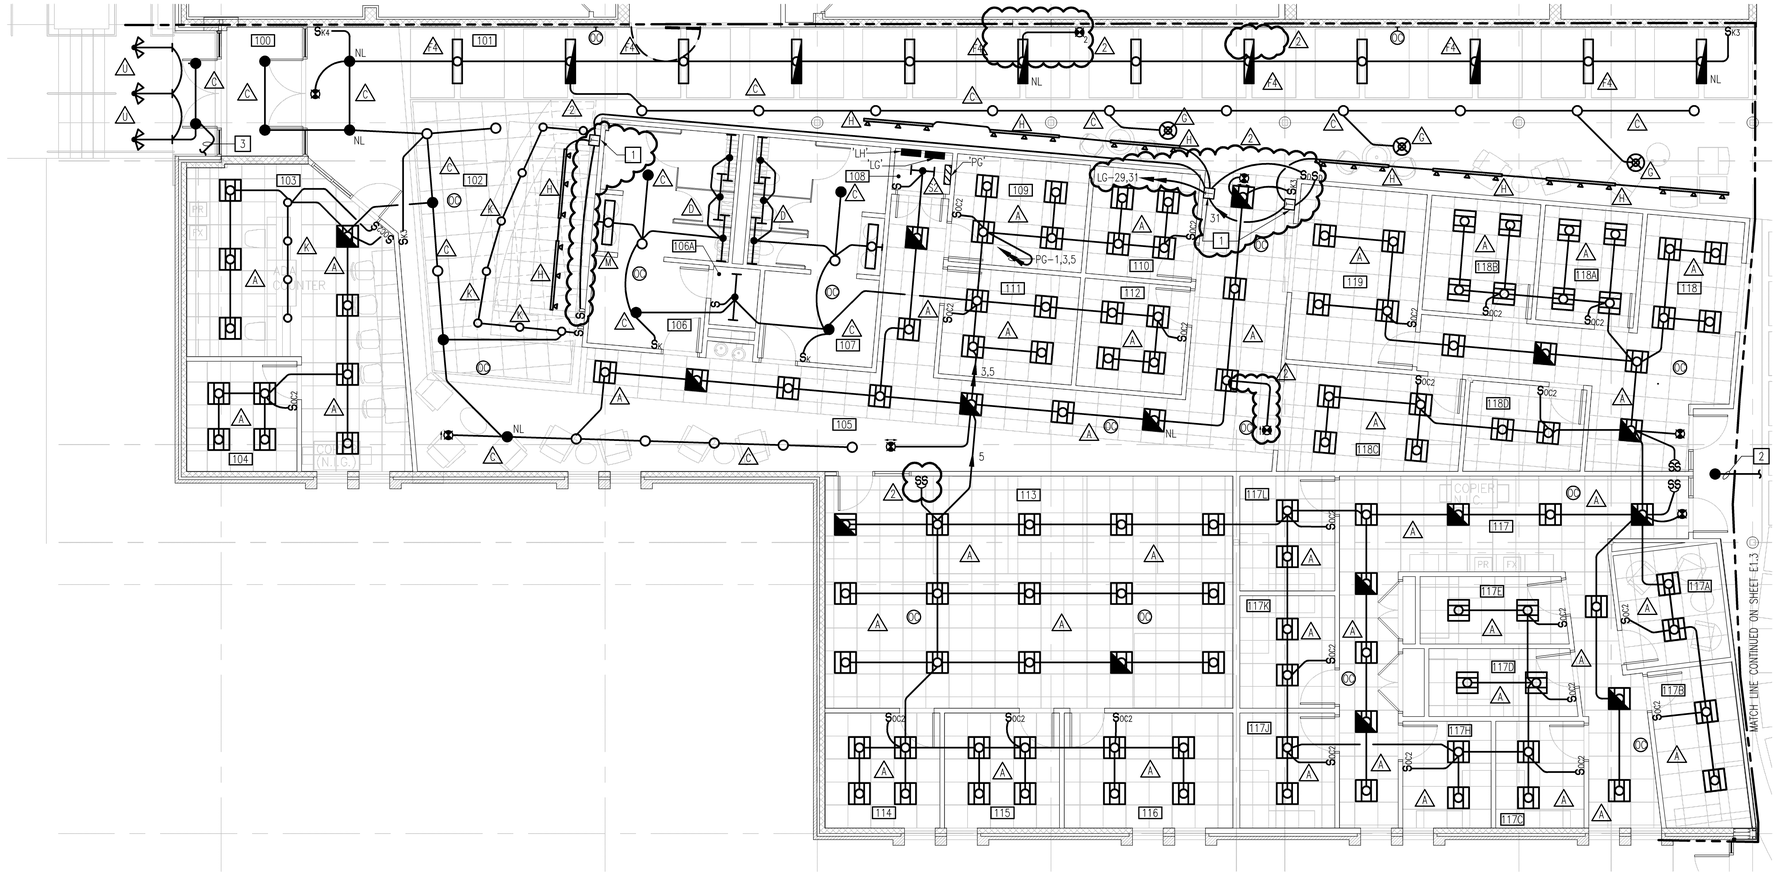

NEW WORK FLOOR PLAN – LIGHTING
SCALE: 3/16" = 1'-0"

NOTES THIS SHEET

1. MOUNT REMOTE TRACK LIGHTING LOW VOLTAGE TRANSFORMERS ABOVE SUSPENDED CEILING IN THIS SPACE. COORDINATE WITH TYPE 'H' LIGHTING FIXTURE DETAIL.
2. CONNECT TO LIGHTING CIRCUIT IN ADJACENT CORRIDOR.
3. CONNECT TO EXISTING EXTERIOR LIGHTING CIRCUIT CONTROLLED BY MECHANICAL DDC SYSTEM.

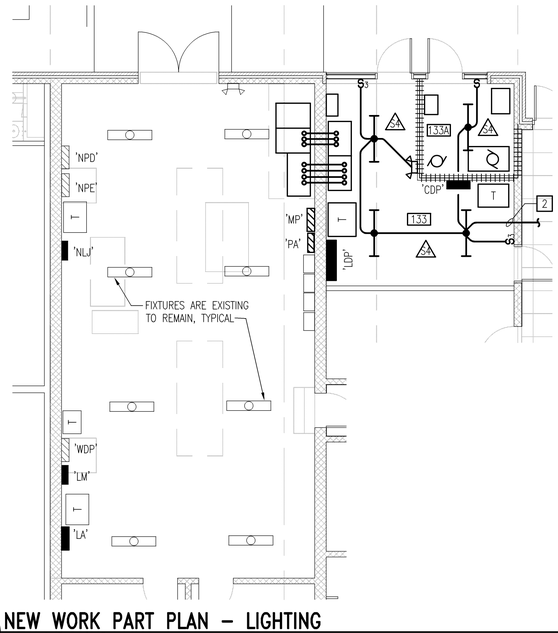

NEW WORK PART PLAN – LIGHTING
SCALE: 3/16" = 1'-0"

SECTION 3 ROOM SCHEDULE	
100	VESTIBULE
101	CORRIDOR
102	RECEPTION
103	ADMISSIONS
104	OFFICE
105	CORRIDOR
106	MENS
106A	JANITOR
107	WOMENS
108	CLOSET
109	OFFICE
110	OFFICE
111	OFFICE
112	OFFICE
113	OPEN OFFICE
114	OFFICE
115	OFFICE
116	OFFICE
117	OPEN OFFICE
117A	HUDDLE
117B	OFFICE
117C	OFFICE
117D	OFFICE
117E	OFFICE
117H	OFFICE
117J	OFFICE
117K	OFFICE
117L	OFFICE
118	OFFICE
118A	OFFICE
118B	OFFICE
118C	PURCHASING
118D	STORAGE
119	CASHIER
133	ELECTRICAL

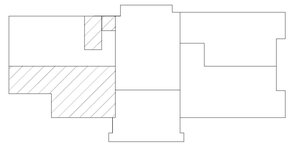

KEYPLAN
NO SCALE

GRAPHIC SCALES
3/16" = 1'-0" 0' 5' 10' 20'

nbj ARCHITECTURE
A Perkins+Will Limited Company
GROVE PARK SQUARE
11537-B NUCKOLS ROAD
Richmond, Virginia 23059
(804) 273-9811 fax: (804) 273-9843

RAPPAHANNOCK COMMUNITY COLLEGE
CAMPUS RENOVATIONS
WARSAW + GLENNS, VIRGINIA
PC: 260-17712

WARSAW CAMPUS
NEW WORK FLOOR PLAN - LIGHTING

Date: MARCH 3, 2010

REVISIONS	
NO.	DATE
1	FEBRUARY 9, 2010
2	MARCH 3, 2010

PACE COLLABORATIVE MECHANICAL ELECTRICAL ENGINEERS VIRGINIA BEACH, VA • 757-499-7229

COMMONWEALTH OF VIRGINIA
JAMES S. BEDOIS
Lic. No. 032929
PROFESSIONAL ENGINEER

Sheet E1.2W

File Number XX